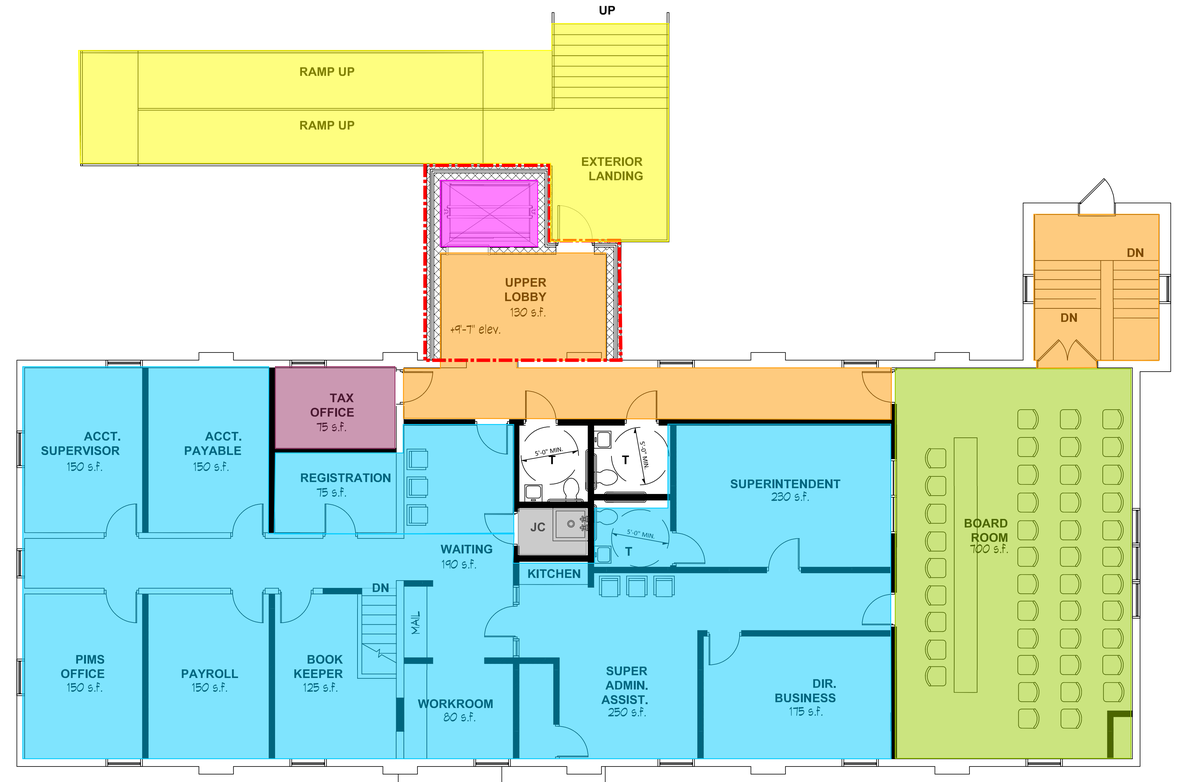

PROPOSED UPPER FLOOR PLAN
SCALE: 3/16"=1'-0"

SPACE		EX. NSF		PROP. NSF	DIFFERENCE
Option 1A					
Main Level					
Superintendent Admin Assistant	1	310	1	250	(60)
Superintendent Office	1	470	1	230	(240)
Superintendent Toilet Room	1	65	1	40	(25)
Director of Business	1	305	1	175	(130)
Payroll Office	1	130	1	150	20
Book Keeper Office	1	81	1	125	44
Accounts Payble Office	1	81	1	150	69
Supervisor of Business	1	135	1	150	15
PIMS Office	1	81	1	150	69
Tax Collector Office	1	105	1	75	(30)
Registration	1	128	1	75	(53)
Work Room	0	-	1	80	80
Lower Level					
Pupil Services Director Office	1	170	1	180	10
PS Supervisor Office	0	-	1	120	120
PS Secretary Office	1	115	1	105	(10)
PS Secretary Office	1	115	1	105	(10)
PS Testing Materials Closet	1	20	1	25	5
PS Records Closet	1	20	1	25	5
PS Access/Grants Office	1	75	1	105	30
HR Director Office	1	150	1	200	50
HR Secretary	1	160	1	125	(35)
HR Secretary	1	160	1	125	(35)
HR Conference Room	0	-	1	95	95
Curriculum Secretary	1	170	1	80	(90)
Curriculum Directors Office	1	310	1	145	(165)
Curriculum Directors Office	0	-	1	145	145
Curriculum Toilet	0	-	1	25	25
Director of STEM	1	140	1	80	(60)
Superintendent of Special Education	1	180	1	80	(100)
Curicum Supervisor	0	-	1	80	80
Facility Director	1	160	1	120	(40)
General Shared Areas					
Restrooms - Men & Women	0	-	4	160	160
Board Room	1	815	1	700	(115)
Kitchenette Area	1	45	2	25	(20)
Files	1	100	1	105	5
Work/Mail Room	0	-	1	80	80
Lower Level Conference Room	0	-	1	105	105

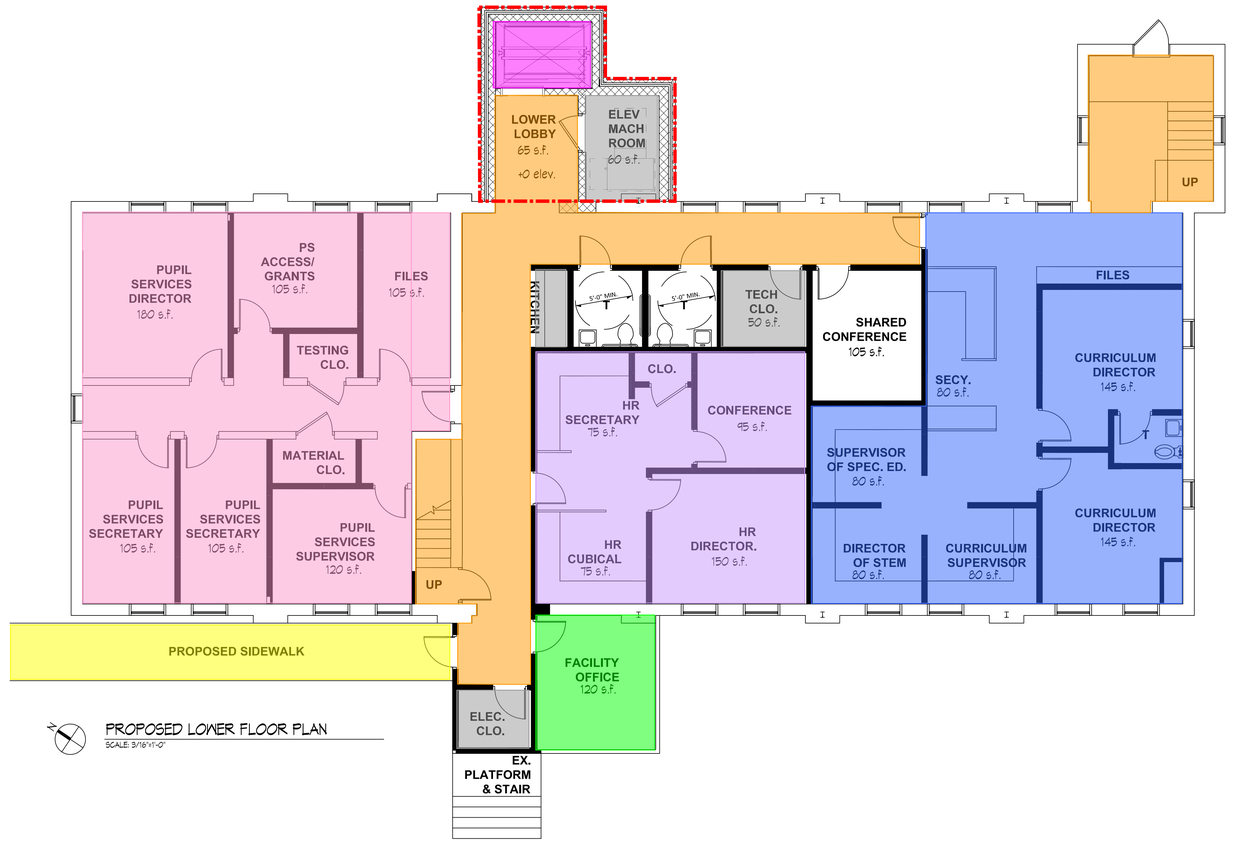

PROPOSED LOWER FLOOR PLAN
SCALE: 3/16"=1'-0"

- Superintendent/Business Office
- Board Meeting Room
- Tax Office
- Pupil Services Office
- Curriculum Office
- Human Resource Office
- Facility Office
- Shared Spaces
- Proposed Elevator
- Mechanical Space (Includes Attic spaces)
- Interior Circulation
- Exterior Circulation
- Addition

D'HUY Engineering, Inc.
CONSULTING ENGINEERS:
Project Managment
Facilities Engineering
Structural Design & Analysis
Forensic Engineering
One East Broad Street
Suite 310
Bethlehem, PA. 18018
610.865.3000 - fax 610.861.0181
www.dhuy.com

INTERBORO SCHOOL DISTRICT
GLENOLDEN ADMINISTRATIVE OFFICE
200 S. MacDADE BOULLEVARD
GLENOLDEN, PA 19036
PROPODED DISTRICT ADMINISTRATION BUILDING

Rev #:	Rev Date: 9.16.21
Date	08.26.21
Scale:	NOTED
Job No.	233004
Drawn: KJL	Appd.: XXX

Sheet Title: CS

Sheet No. OPT 1A